
## WALNUT LAWN

-					LONG BEACH ELECTRIC RAILROAD	
																											1																													
	4																								HOLM					LMES	S AVENUE.					40																				
5	ove o	50'	50.	50	50	50	50	50.	50:	50	50.	0. 50	0. 5	50: 5	0. 50	5: 3	50:	50.	50.	50.	50'.	50.	50.	50.	50'	50.' 3	5585	50.	50.	50.	50	50	50'	50	50	50'	50	50'	30	50	50.	50:	50.	50.	50	50.	50. 5	50.	50	50: 50	88	150	6.	1		
	135														1												12		135		;		A	125		*					-								34		5.		G 45			
		01 3	99	97	.85	93	91	89	87	85	83	81	7	7 7	7 75	5 7	73 7	71 6	9	67	65	63	51 .	59	57	55	53		51	49	47	45	43	41	39	37	35	33	31	29	27	25	23	21	19	17	15 1	12	11		45.		w 4.	1073		
1		50.	50.	50.	50.	50	50.	50.	50.	50.	50	50	0. 3	50. 50	50	ó.	50. 3	ro. 3	50.	50.	50.	50.	50.	50,	50	50.	5585		50.	50.	50.	50.	50,	50.	50.	50	50	50	50	50.	50.	50.	50.	50.	50.	50.	50.	50	11	9 /	45.		- 5	REN		
	0								-	24				<b>不少人</b>								- The state of the	W	HITS	SETT			g. 0			AVE	NUE									30. 30. 30. 30. 30. 30. 30. 30. 30. 30.															
1	2	50:	50:	50:	50.	50.	50.	50	50.	50.	50.	. 50	50. 50. 50. 5			50.'   50.'   50.'   50			50.	0, 50, 50, 50,			50. 50. 50.		50.	50 5585			50'		50' 50' 50'		50.	50. 50. 50		50.	50' 50' 50'		1.60: 1.60: 1													Ŏ,				
AUE	200	02 1	100	98	96	94	92	90	22	86	24	82	, 8	20 7	76	6 7	74 7	72	70	68	66	61	62	60	58	23	5.4	JND	52	50	18	16	11	12	An	20	20	24	22	20	00	00		50.	30.	30.	50.	50.	50.	50, 50	188	150	2 45			
3	26		ik	266	30	34	32	30	365	-	32	A	被		72				10	00	00	04	02	00	00	30	135	Ā	135	30	70	40	44	46	40	20	30	34	32	30	28	26	24	22	20	18	16 1	4	12	10	8 135		4 4			
	3	5	52.00		de la		E.	3	1	The second		130		3	1					4								NA								1			*												10.		- 07			
	-																	7																				~													ÜR		5 45			
	× 89				15.4		To the second	12 25			1	A			7:				1	-								AV		2.4																					₹.		194			
ó	35	03 1	105	107	109	111	113	115	117	119	121	123	3 12	25 12	120	a 12	21 12	33 13	35 )	127	20						135.	ENC	35	IEE	157	100	101	100	105		100														735		190			
	1			New York													"   "	13	30 1	137	22	141 1	45	45	147	49	151	UE.	153	100	107	199	101	163	100	167	169	171	173	175	177	79	181	83 1	85	187 18	39 19	91 19	93 19	95 19	17		198			
		0. 3	50.	50.	50	50.	50	50.	50	50.	50.	50	5. 5	0. 5	50.	0, 5	50.	50,	50.	50.	50.	50	50.	50.	50.	50.	5.5.85		50.	50	50	50.	50.	50.	50.	50.	50.	50.	50.	50.	50.	50.	50.	50.	50.	50.	50. 50	o'.   d	56. 5	50.	088	150	50 6			
		WALNUT 6												DRIVE.																							60.																			
MUE	ALK.	0.	50:	50:	50	50.	50.	50.	50.	50.	50:	: 50	0. 3	50'. 5	0. 50		50.	50.	50.	50.	50.	50.	50.	50.	50.	50.	55,85		50'	50'	50.	50.	50'	50.	50:	\$0.'	50.	50'.	50'.	50,	50.	50.	36.	50.'	50:	50. 44	10 44)1	1		3/2	.67			AVI		
70%	الله	2	4	21	X	1	多荣											1							M		132		4							A									,			الغ						ENUE		
	5	04 !	106	108	110	112	114	116	118	120	122	124	4 12	26 12	3 13	0 13	32 1	34 1	36	138	140	142 1	44 1	46	148	50	152		154	156	158	160	162	164	166	168	170	172	174	176	178	80	182 1	84 1	186	88 19	0 192			POS			36			
.5	0	0. 3	50:	50.	50.	50.	so.	50.	50.	50.	50	50	j. 5	· · · · ·	50	0.	50.	50.	50.	50.	50.	50.	50.	50.	50. V	50.	55,85	50.	50'.	50'.	50.	50.	50.	50.	50.	50.	50.								2 1 1							ROUNE	5	60.	N 14/11 pg	INGTON AVE
30	0		BELL  BELL  NO-11'W 2661.73'																		7-						175			1777			3.	12,67				O WILM	NGTUN AYE																	
. 3	20. A.	
		axe.	MSYLVA AVE																						W.1	P.W	HITS	SETT	T. 0	WNE	R																									
			AMIN										A	W.P.WHITSETT. OWNER  405 SEVERANCE BLDG	
				AV C																				4	05	SEVE	-nAI	ACE	DILL	17																										

## WALNUT LAWN

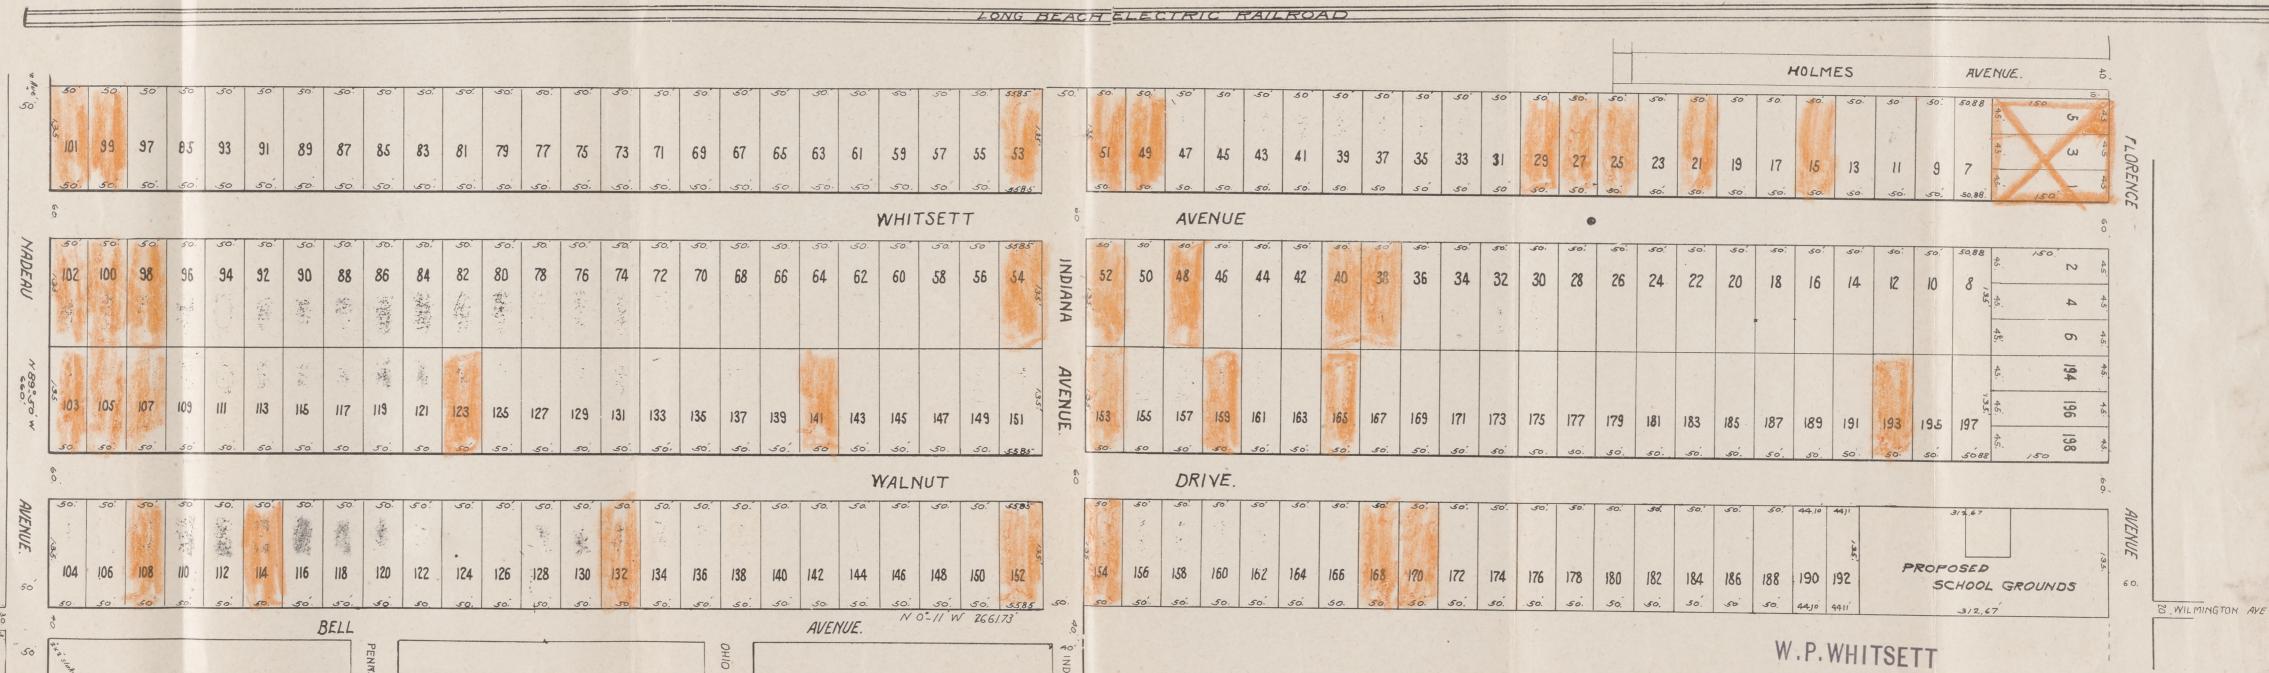

W.P.WHITSETT
405 SEVERANCE BLD